Pièce	Surface
Cuisine/Salle/Salon/Hall	51.10 m²
Salle de Bain	6.91 m²
Couloir	4.10 m²
Chambre parent	17.40 m²
Chambre 2	12.20 m²
Chambre 3	11.38 m²
WC	1.36 m²
Cellier	5.91 m²
Maison	113.328 m²
Garage	35.851 m²

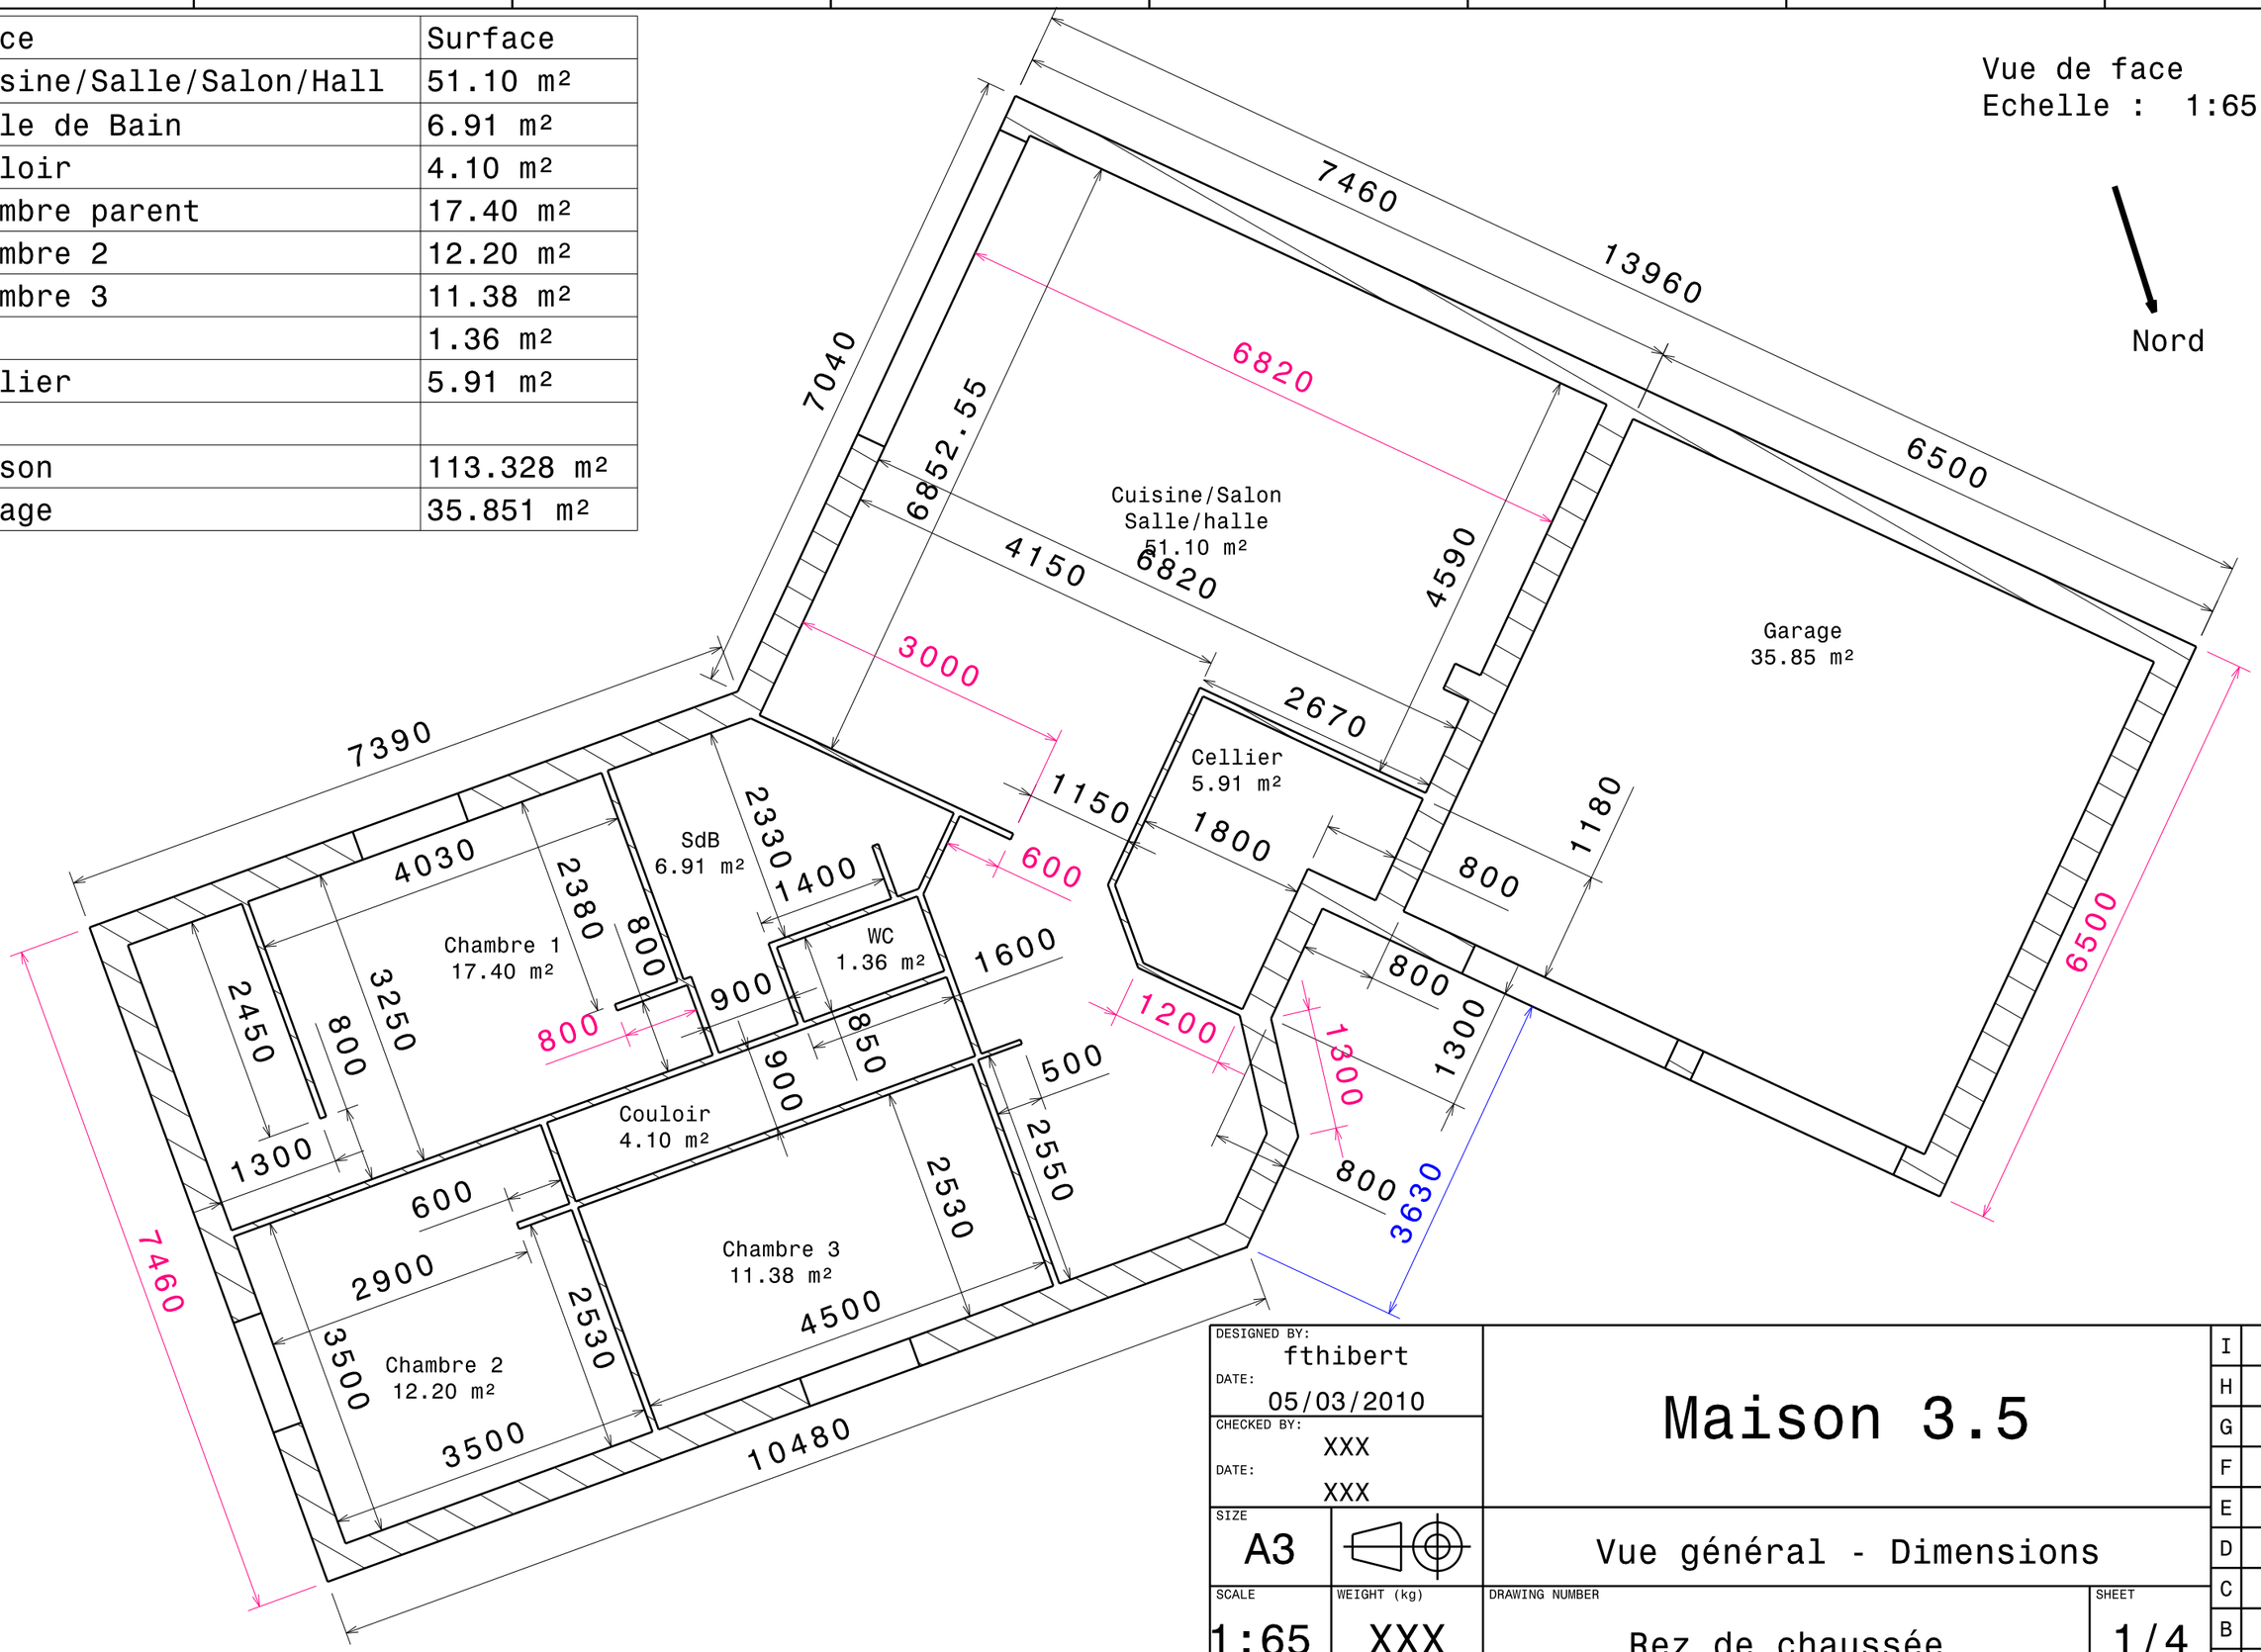

DESIGNED BY: fthibert
DATE: 05/03/2010
CHECKED BY: XXX
DATE: XXX

Maison 3.5

SIZE: A3

Vue général - Dimensions

SCALE: 1:65
WEIGHT (kg): XXX
DRAWING NUMBER: Rez de chaussée
SHEET: 1/4

This drawing is our property; it can't be reproduced or communicated without our written agreement.